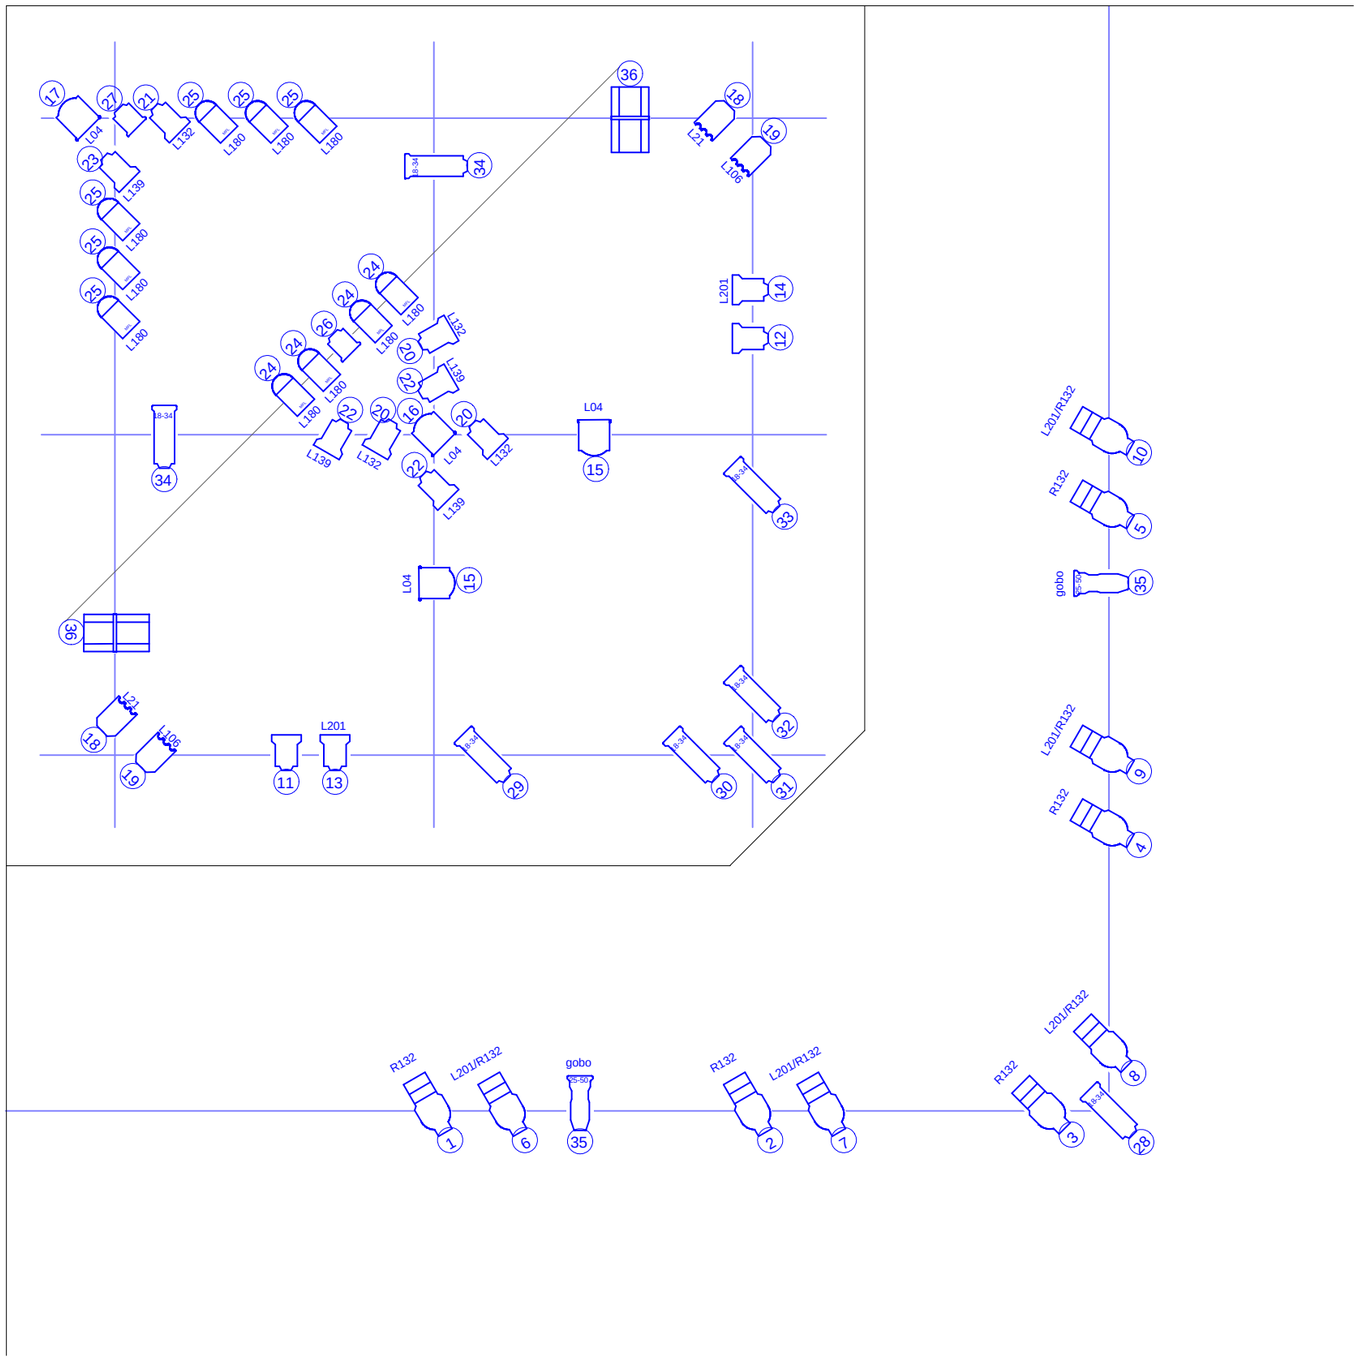

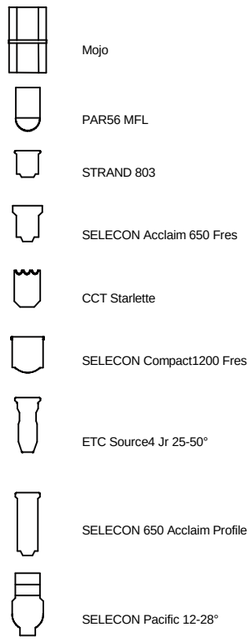

Standard Rig

Peninsula Theatre

Lighting Plan

Drawn By Leigh Collins and Damian Rice

Sheet: 1 of 1

Scale 1 : 50

Date: 22/05/2009